İÇERDE:
Toplam İmam ile beraber ve 266 kişi

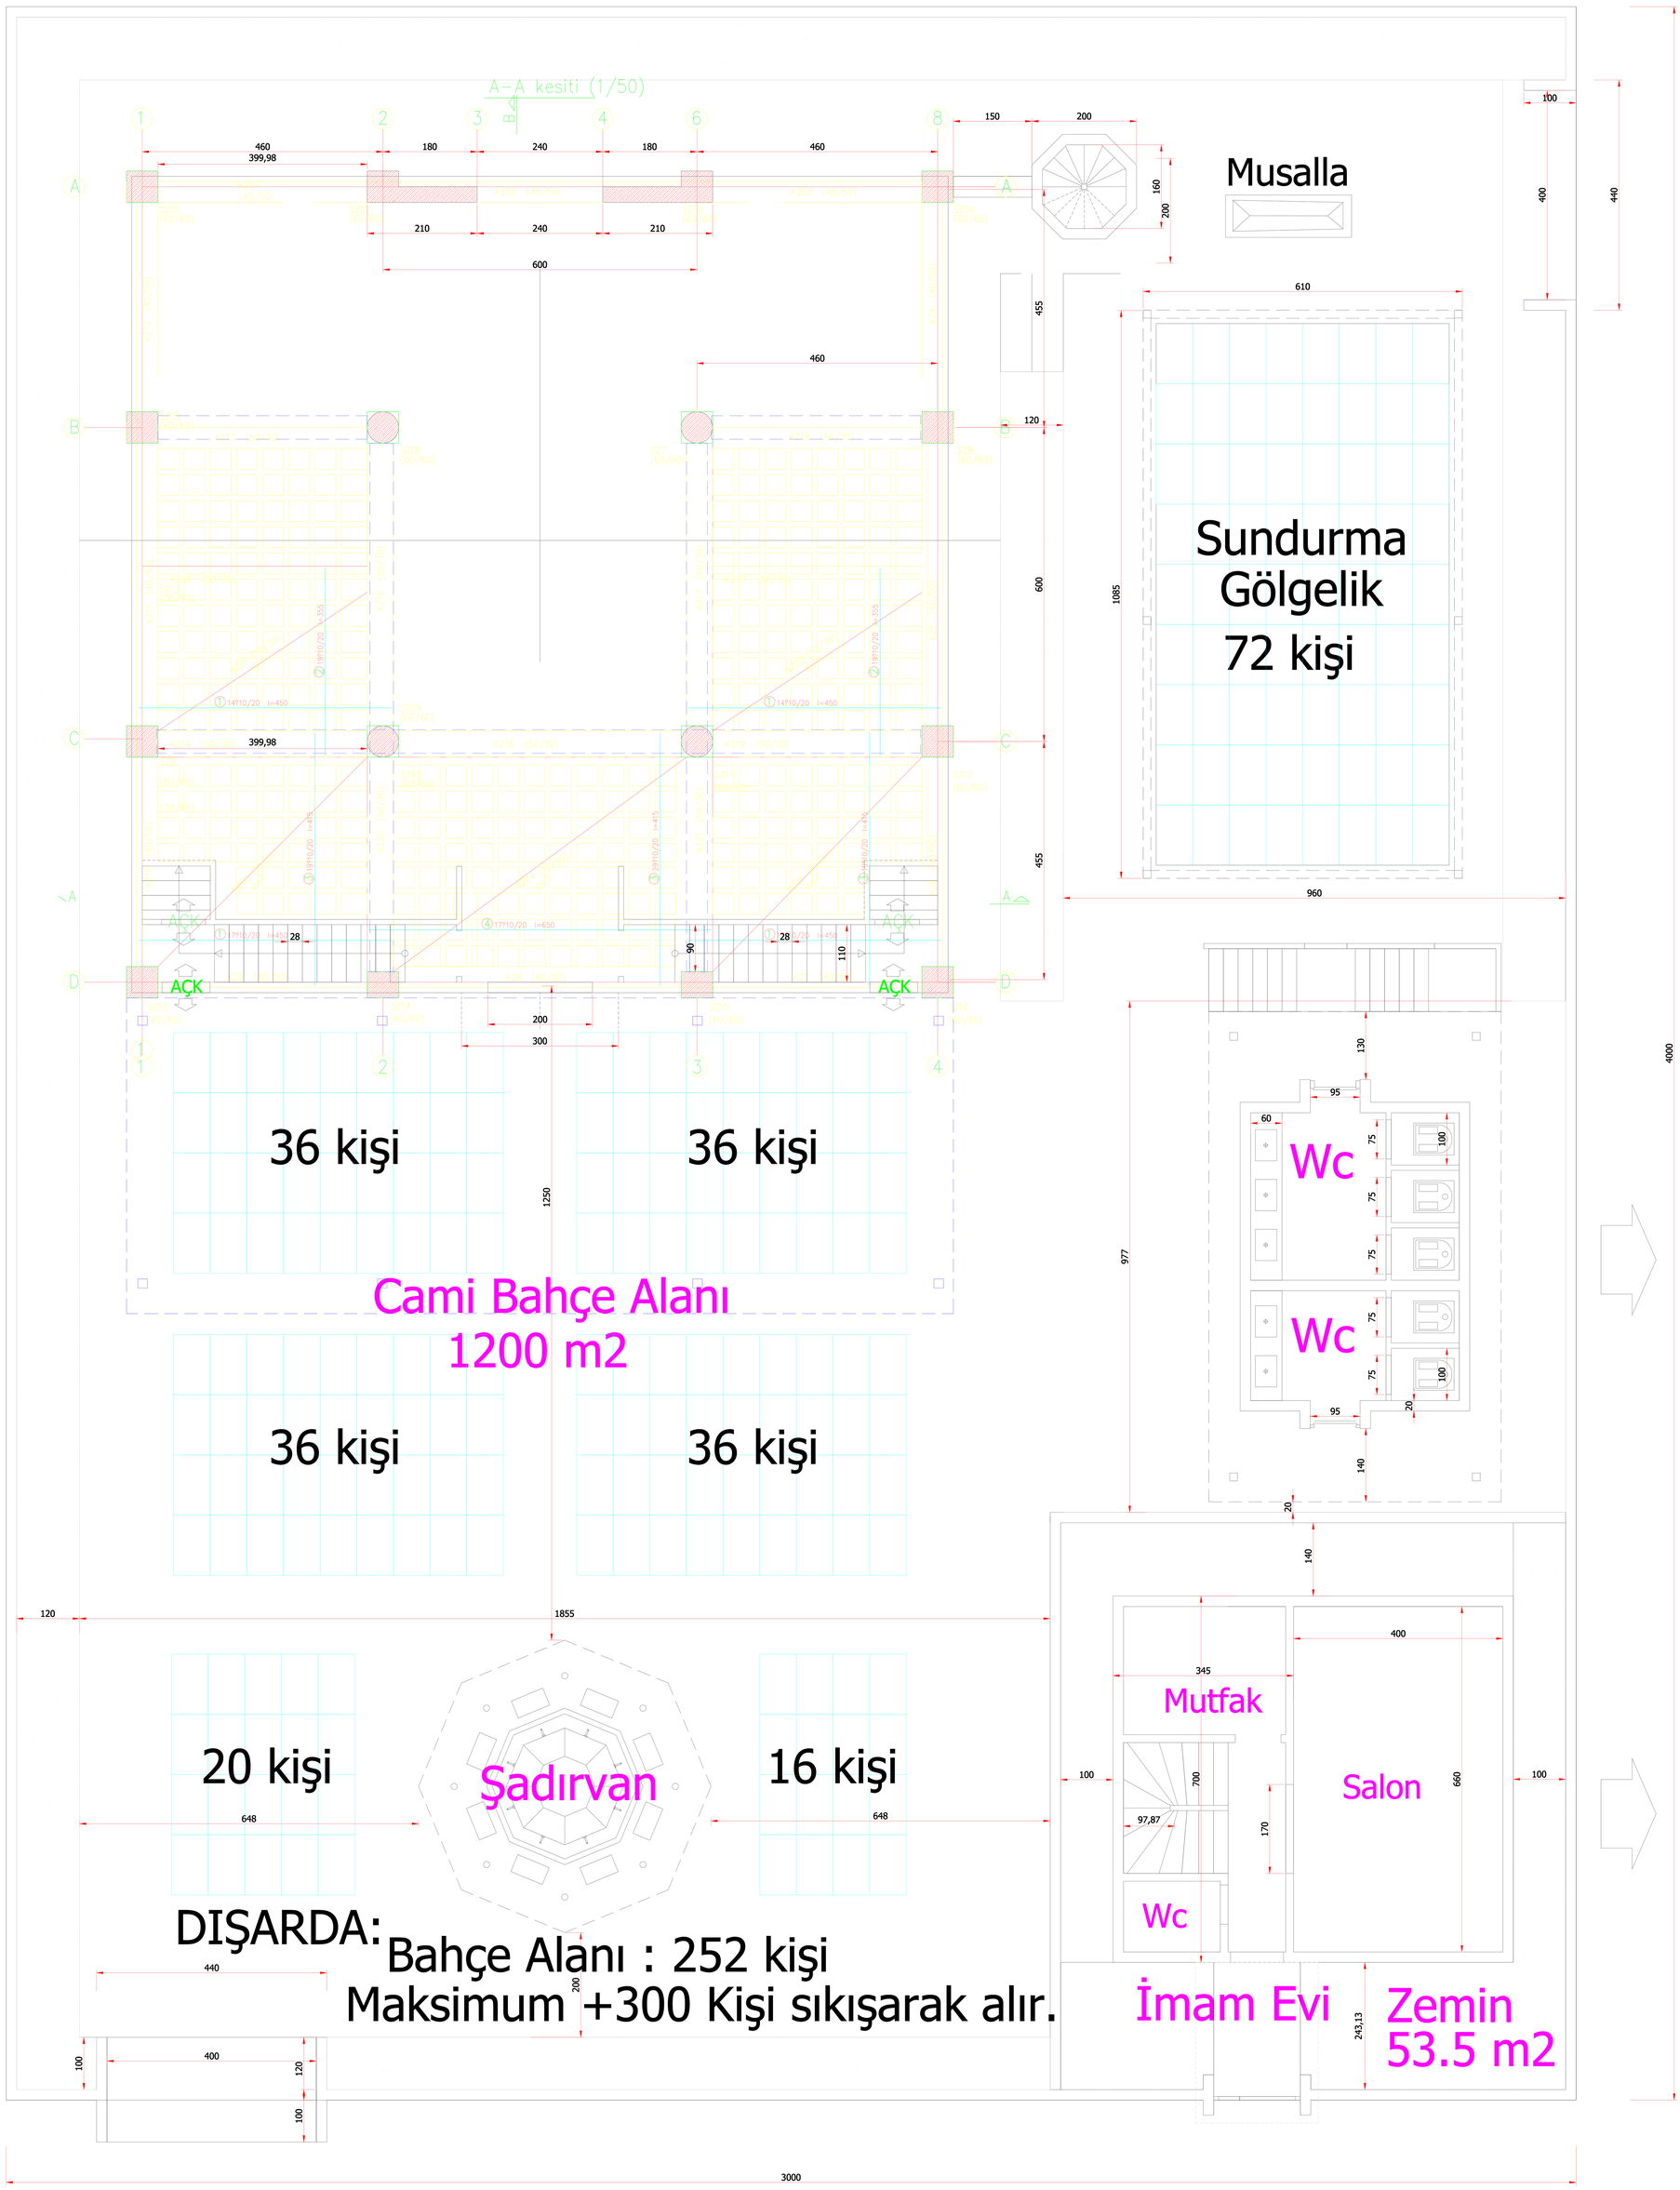

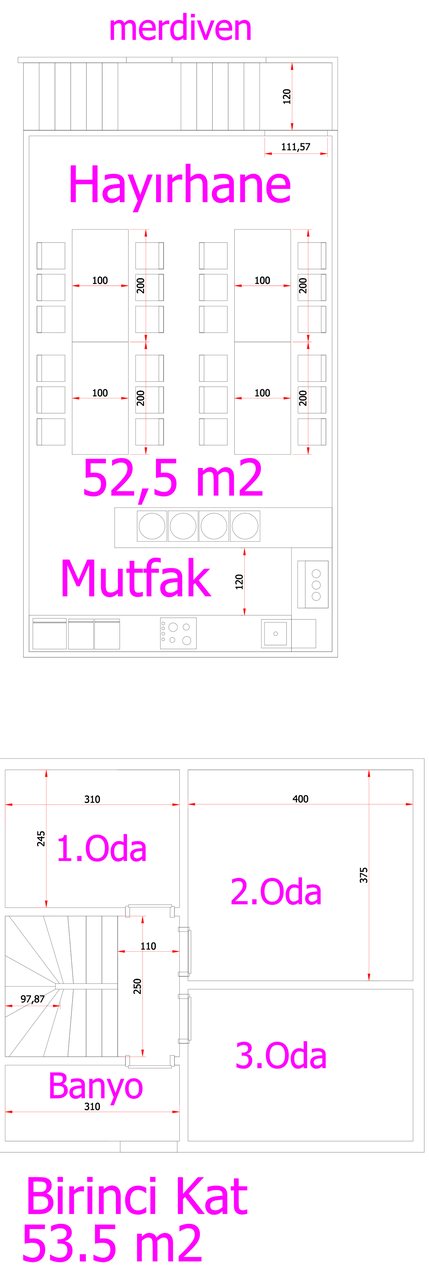

INTERIUM DESIGN

THIS DRAWING IS UNDER THE LAW (5846) ON WORKS OF IDEA AND ART. IT IS THE INTELLECTUAL WORK OF "INTERIOR ARCHITECT MURAT SIVACI" AND ALL RIGHTS RESERVED. IT CANNOT BE REPRODUCED, COPIED OR USED WITHOUT INTERIUM DESIGN PERMISSION.